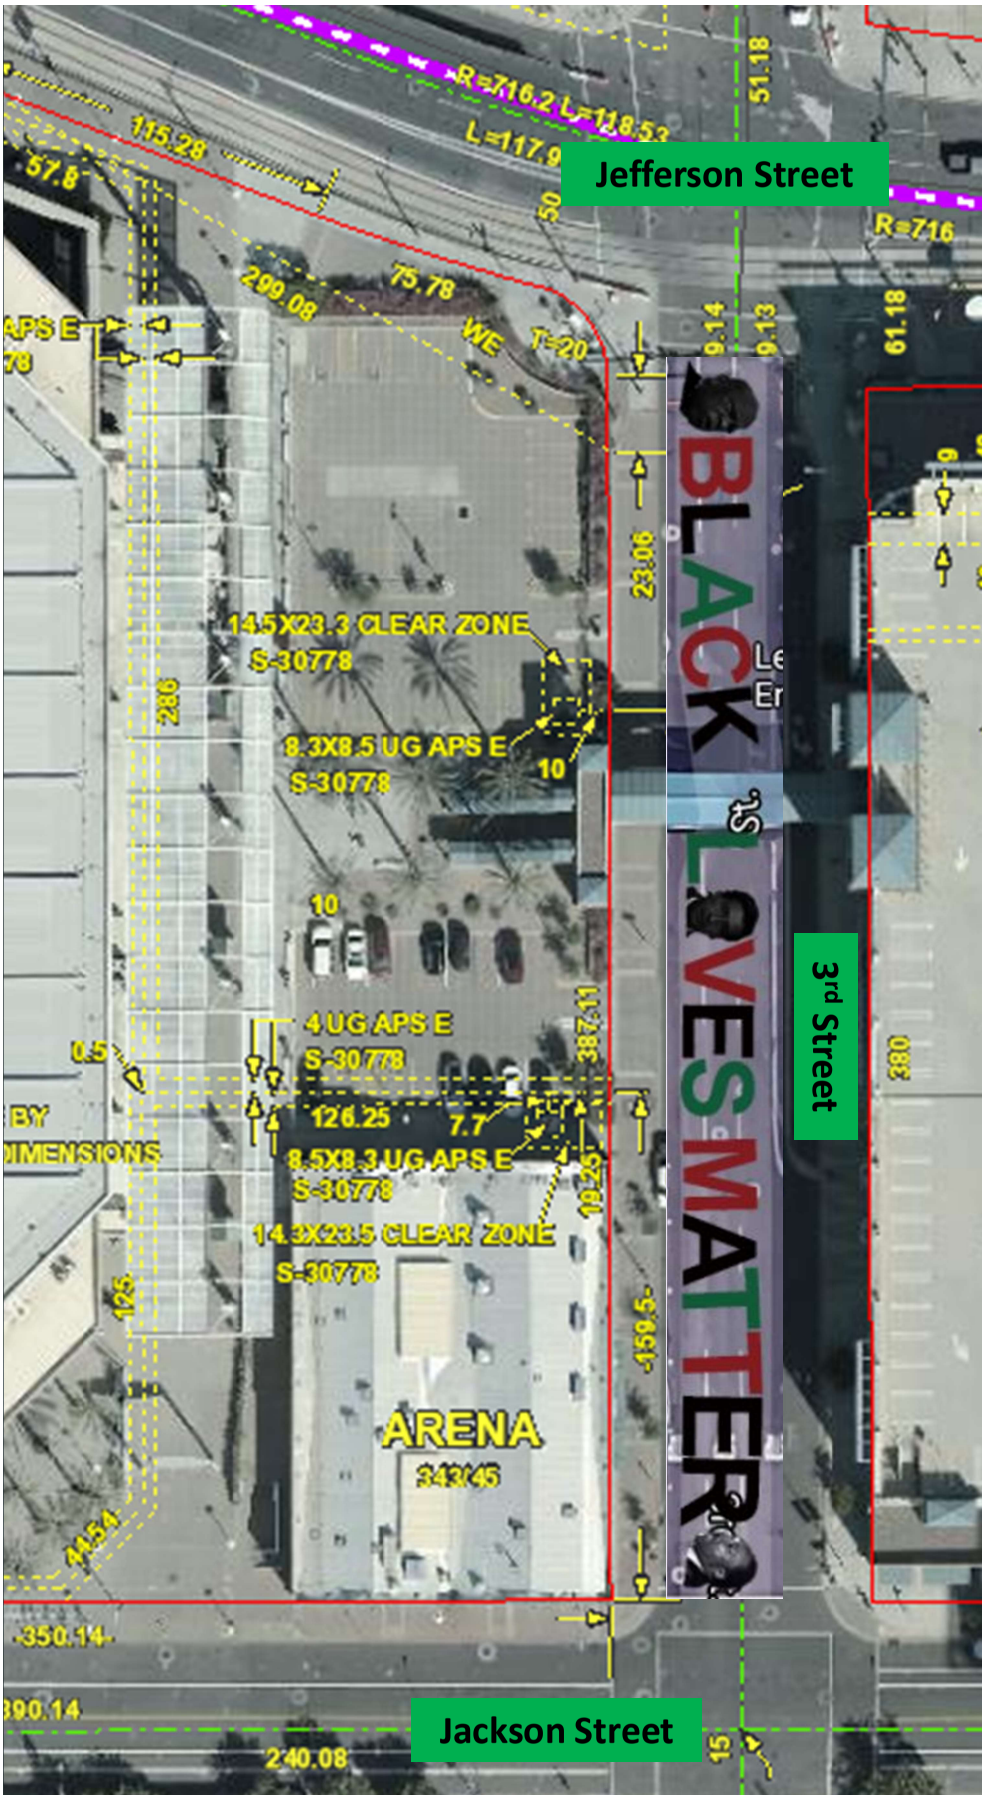Attachment A – Black Lives Matter Proposed Street Mural